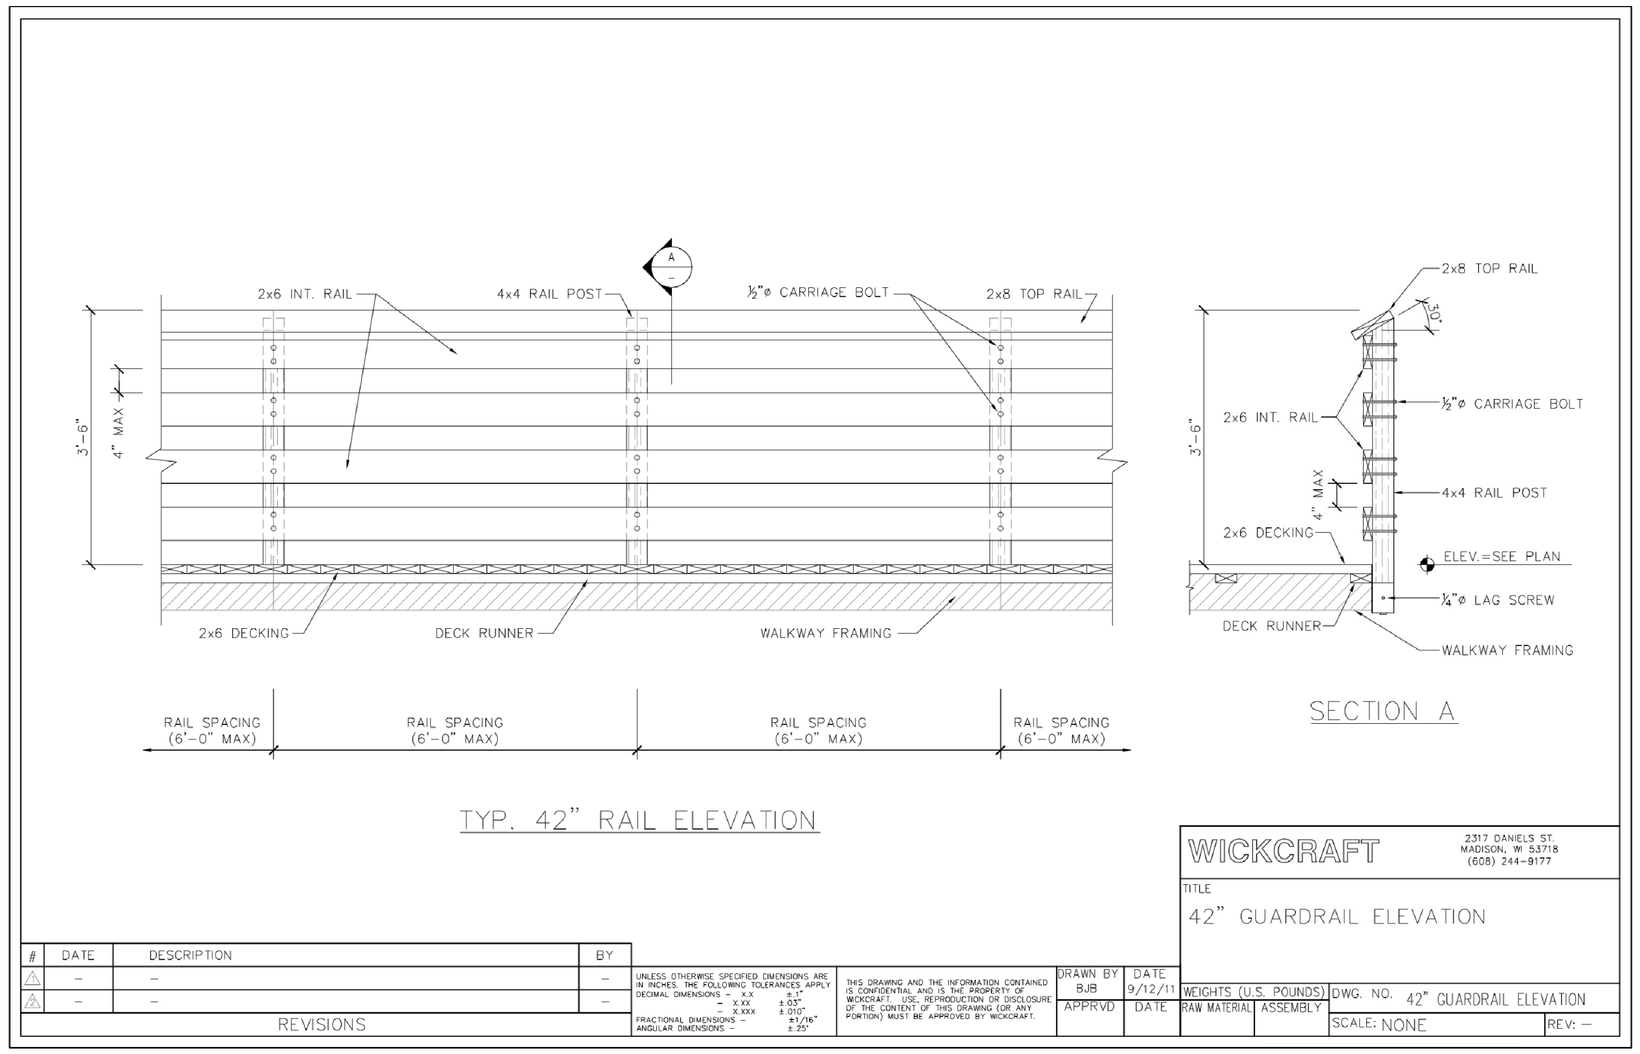

TYP. 42" RAIL ELEVATION

#	DATE	DESCRIPTION	BY
1	–	–	–
2	–	–	–

REVISIONS

UNLESS OTHERWISE SPECIFIED DIMENSIONS ARE IN INCHES. THE FOLLOWING TOLERANCES APPLY
DECIMAL DIMENSIONS: X.X ±.1", X.XX ±.01", X.XXX ±.010"
FRACTIONAL DIMENSIONS ±1/16"
ANGULAR DIMENSIONS ± .25°

THIS DRAWING AND THE INFORMATION CONTAINED IS CONFIDENTIAL AND IS THE PROPERTY OF WICKCRAFT, LTD. REPRODUCTION OR DISCLOSURE OF THE CONTENT OF THIS DRAWING (OR ANY PORTION) MUST BE APPROVED BY WICKCRAFT.

DRAWN BY: BJB — DATE: 9/12/11
APPRVD: — DATE: —
WEIGHTS (U.S. POUNDS): RAW MATERIAL: — ASSEMBLY: —
SCALE: NONE

WICKCRAFT
2317 DANIELS ST.
MADISON, WI. 53718
(608) 244-9177

TITLE
42" GUARDRAIL ELEVATION

DWG. NO. 42" GUARDRAIL ELEVATION
REV: –

RAIL & DECK/ BOARDWALK CROSS SECTION N.T.S.

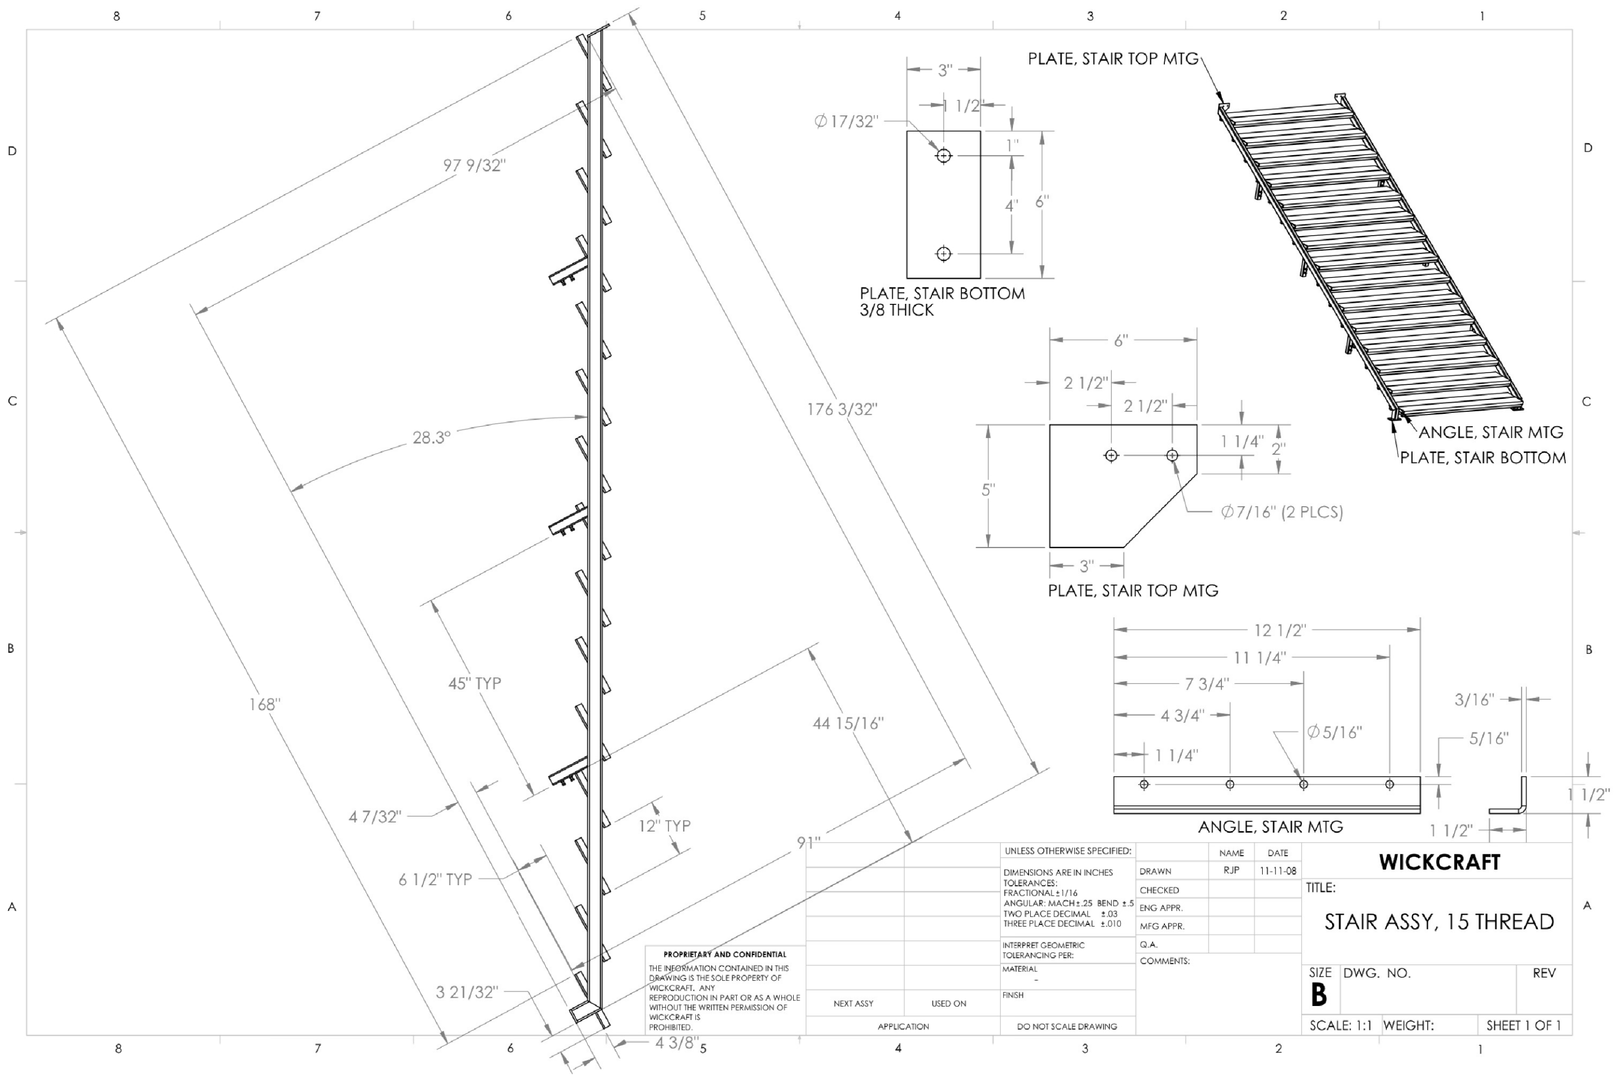

UNLESS OTHERWISE SPECIFIED:		NAME	DATE
DIMENSIONS ARE IN INCHES TOLERANCES: FRACTIONAL ±1/16 ANGULAR: MACH ± 25 BEND ± 5 TWO PLACE DECIMAL ±.03 THREE PLACE DECIMAL ±.010 INTERPRET GEOMETRIC TOLERANCING PER: MATERIAL – FINISH	DRAWN	RJP	11-11-08
	CHECKED		
	ENG APPR.		
	MFG APPR.		
	Q.A.		
	COMMENTS:		

NEXT ASSY | USED ON | APPLICATION | DO NOT SCALE DRAWING

PROPRIETARY AND CONFIDENTIAL
THE INFORMATION CONTAINED IN THIS DRAWING IS THE SOLE PROPERTY OF WICKCRAFT. ANY REPRODUCTION IN PART OR AS A WHOLE WITHOUT THE WRITTEN PERMISSION OF WICKCRAFT IS PROHIBITED.

WICKCRAFT
TITLE: STAIR ASSY, 15 THREAD
SIZE B | DWG. NO. | REV
SCALE: 1:1 | WEIGHT: | SHEET 1 OF 1

STAIR ASSEMBLY N.T.S.

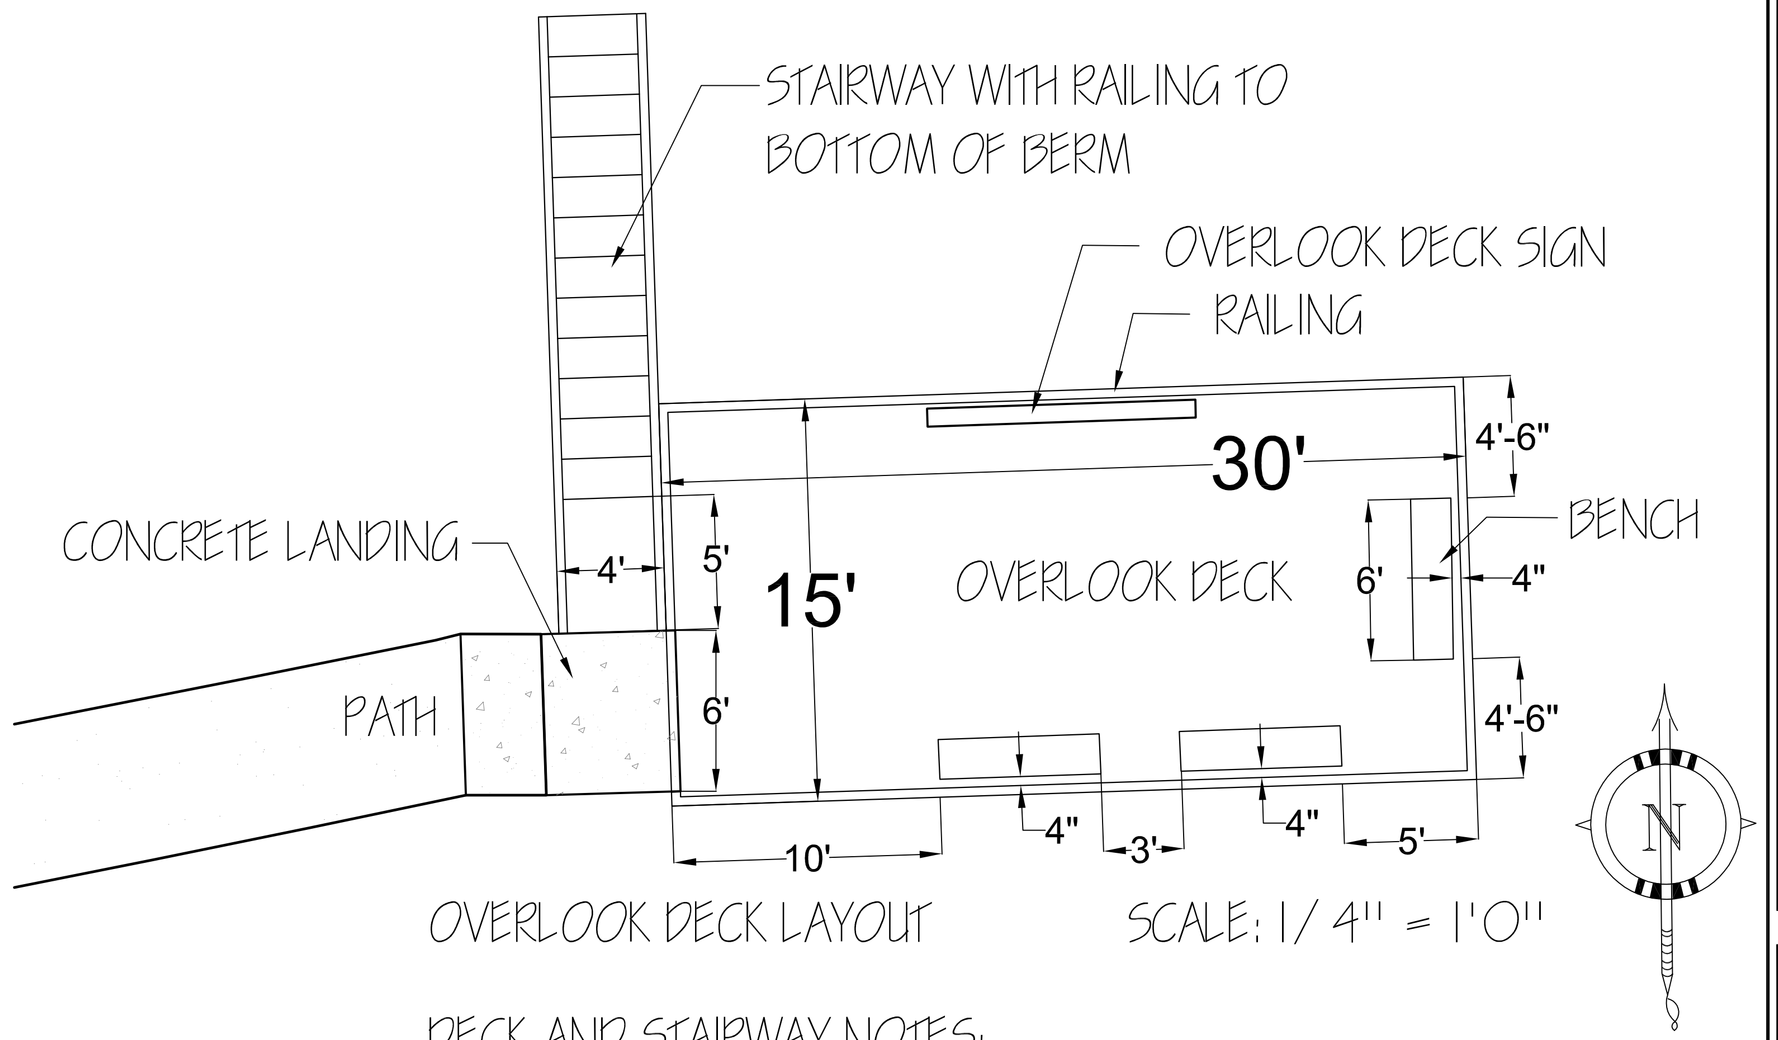

OVERLOOK DECK LAYOUT SCALE: 1/ 4" = 1'0"

DECK AND STAIRWAY NOTES:

STAIR BREAKDOWN OF MATERIALS:

1. 12 tread stair with 13 risers
   - a. Materials
     - i. Side rails (main support tubing)
       1. 3x2x1/8 tubing
     - ii. Leg sleeves (8) 1. 2x2x3/16
       - a. 10" in length
         - i. 1 set nut, 3 self-tapping screws
     - iii. Tread support tubing
       1. 2x2x1/8 (3) per tread 4' in width
     - iv. Tread/Main support tubing connection
       1. 2x3x3/16 angle Iron
          - a. These will be welded to main support and tread supports will be welded on bottom of angle iron (see photo attached)
          - b. Will also serve as the tray in which the wood treads rest and are connected with carriage bolts
     - v. Guardrail
       1. Welded on post pockets
          - a. Wood guardrail

PLATFORM BREAKDOWN OF MATERIALS:

1. Platform 15'x 30'
   - a. Galvanized tubing frame supported by 3" schedule 40 galvanized pipe (15) support pilings.
   - b. Support posts will have tabs welded on to accept fencing/screen on below platform.
   - c. Supports will have a galvanized plate that with (4) holes for concrete anchors
   - d. Guardrail will consist of 4x4 treated posts with 2x6 treated horizontal rails and a 2x8 treated cap
   - e. Platform will have 15 footings total – 12" x 12" square

BENCH INFORMATION:

Three (3) "Wickcraft Bench Cedar 6" are to be installed per Wickcraft specifications on the lookout deck as shown above. Fabrication is cedar bench boards with galvanized steel support frame.

NOTE:

Deck, Stairs and Boardwalk detailed shop drawings will be produced by Wickcraft for the awarded contractor to submit for final approval prior to ordering.

RGCDesign
14823 Meadow Lane, Plainfield, IL 60544
815/556-9233

BRIDGEVIEW NATURAL AREAS
VILLAGE OF BRIDGEVIEW
BRIDGEVIEW COURT NATURAL AREA
HARLEM AVE. NORTH OF 79th ST.
BRIDGEVIEW, IL

SITE IMPROVEMENTS
PHASE 1

DECK & BOARDWALK DETAILS

DATE	REVISIONS

SCALE	AS NOTED
DATE	11–22–11
PROJECT ID	BRD–NAT
DRAWN BY	RGC
CHECKED BY	RGC

SHEET NO.
BC-3