BRIDGEVIEW COURT NATURAL AREA

NATURAL AREA ACCESS ENHANCEMENT

PHASE 1

VILLAGE OF BRIDGEVIEW & BRIDGEVIEW PARK DISTRICT

Construction Drawings

Elected Board of Trustees

James Cecott
Patt Higginson
Norma Pinion
Michael Pticek
Claudette Struzik
Mary Sutton

Clerk
John Altar

Mayor
Steven Landek

Landscape Architect
RGC Design - Robert Collins

Ecologist
Tallgrass Associates - Lou Mulé

Owner
Bridgeview Park District

Property Manager
Village of Bridgeview

Village Hall
7500 S. Oketo Avenue, Bridgeview, IL 60455 Phone: 708/594-2525

Schedule of Drawings

TITLE SHEET

BC-1 BRIDGEVIEW COURT NATURAL AREA SITE LAYOUT PLAN
BC-2 BRIDGEVIEW COURT NATURAL AREA GRADING PLAN
BC-3 BRIDGEVIEW COURT NATURAL AREA DECK & BOARDWALK DETAILS

D-1 CONSTRUCTION DETAILS

Location Map

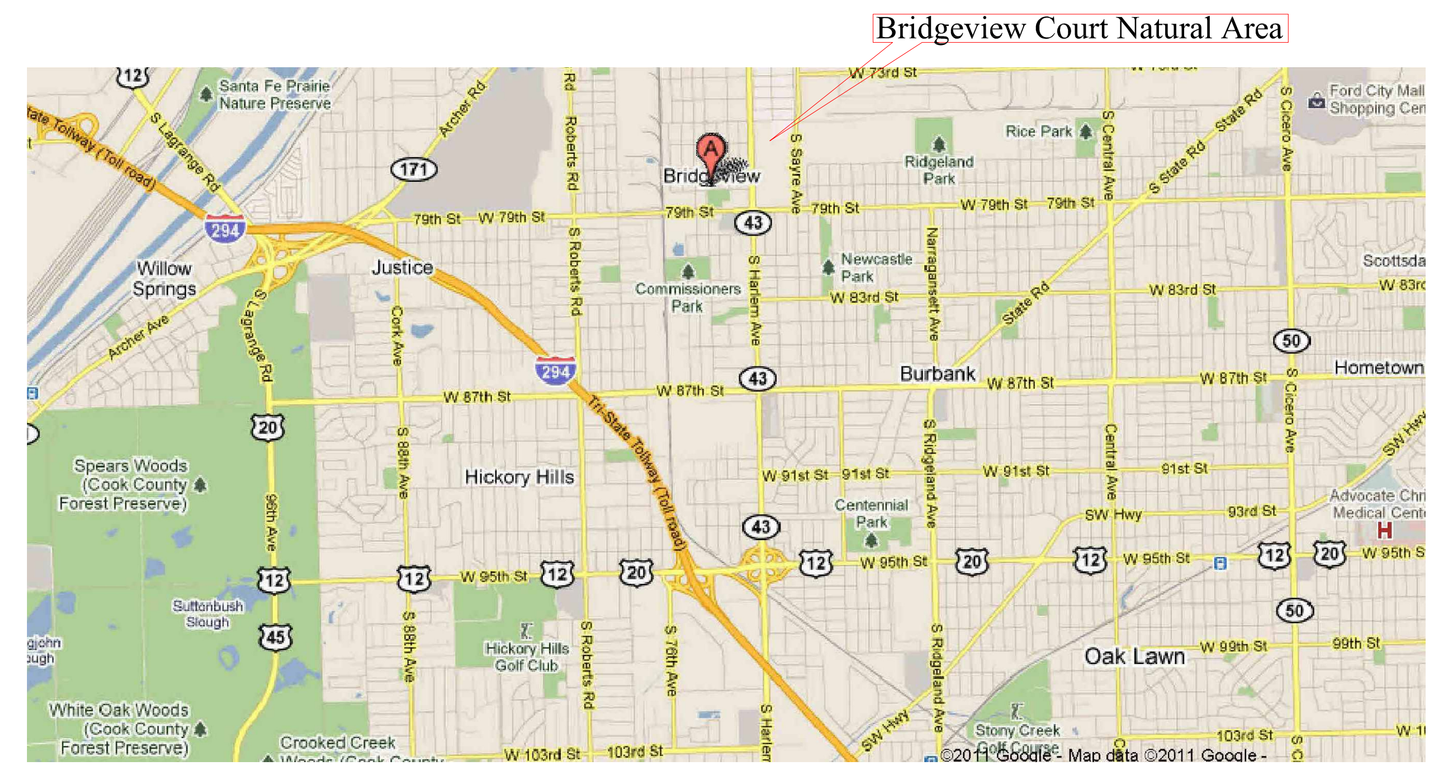

NORTH

not to scale

NOTE:

The exact locations of all utilities shall be verified by the contractor prior to construction activities.
For utility locations call:

J.U.L.I.E. 1.800.892.0123

RGCDesign

Office:	*Contact Information:*
14823 Meadow Lane Plainfield, IL 60544	Telephone: 815/556-9233 E-Mail: bob@rgcdesign.com

Tallgrass Associates

Office:	*Contact Information:*
9501 West 144th Place Suite 100 Orland Park, IL 60462	Telephone: 708/349-1350 E-Mail: consulting@tallgrass-associates.com

Detail Reference

X - Detail Number
XX - Sheet Number

Date: November 22, 2011

BID DRAWINGS